Technical drawings

WPWOR-FD

White Primed Worcester
Fire Door

These technical drawings and all their content are the intellectual property of XL Joinery Ltd.

These drawing designs are the registered intellectual property of XL Joinery Limited. Any attempt to share this information by copying and / or distribution of these drawings beyond the intended user may be considered a breach of the protected intellectual property design registration and may result in legal action."

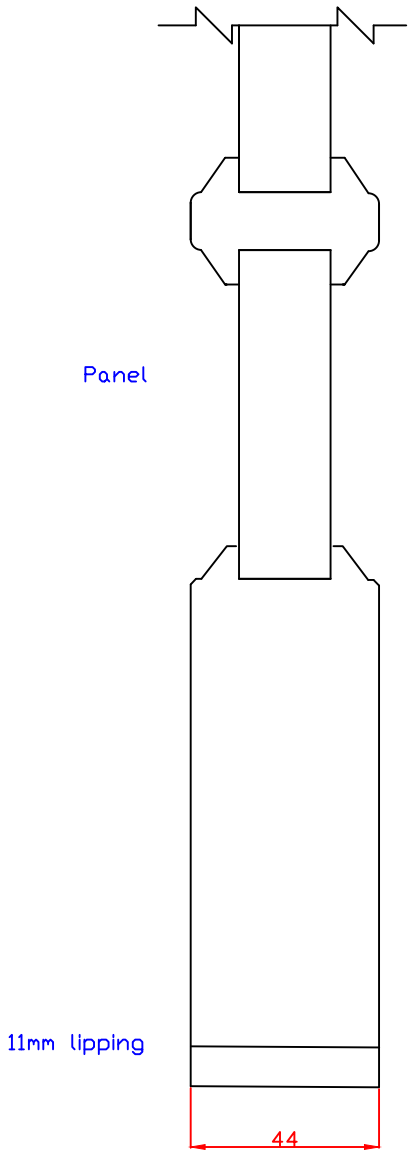

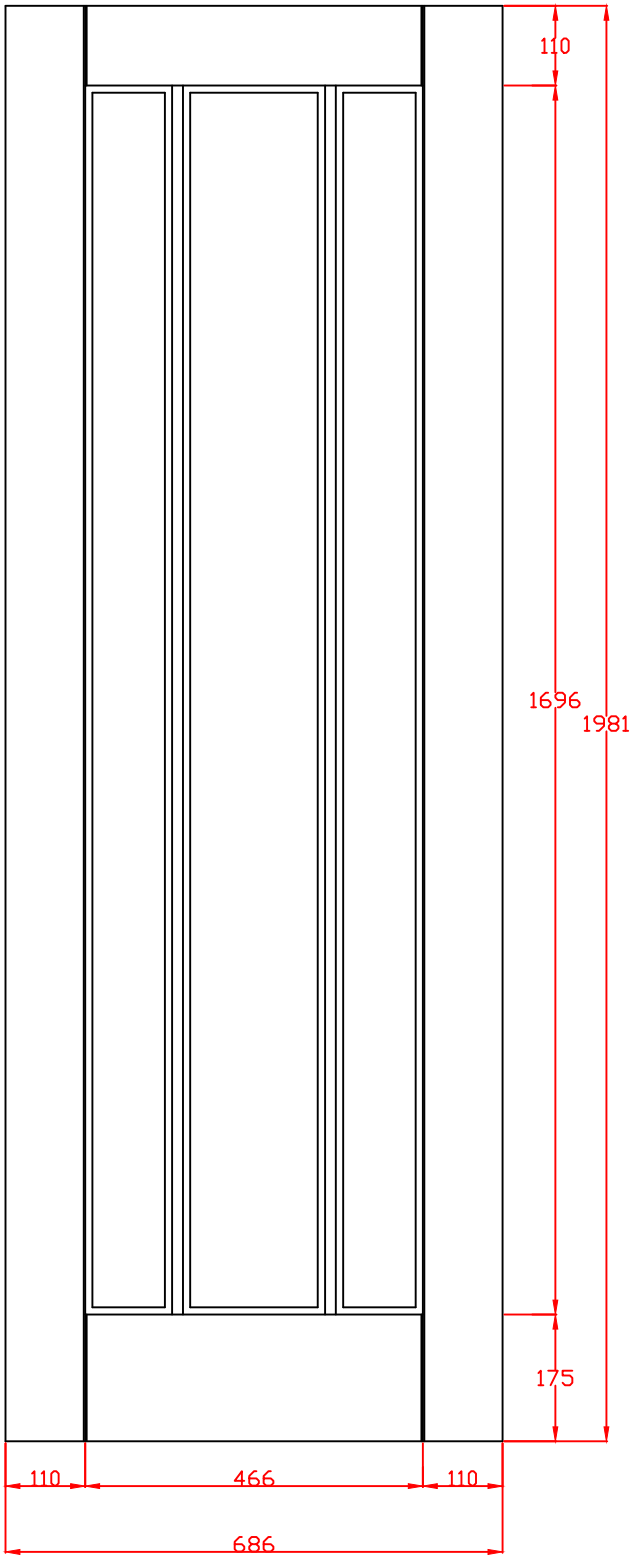

XL Joinery Ltd.
Holden Ing Way, Birstall, West Yorkshire, WF17 9AD
01924 350501 | www.xljoinery.co.uk

ISO 9001 Quality Management Systems CERTIFIED FM518105
ISO 14001 Environmental Management CERTIFIED EMS578330

TITLE	APPROVED BY	REMARKS	DRAWN BY: Sara Tweddle
WPWOR27-FD Internal White Primed Worcester Fire Door 1981 x 686 x 44mm			SCALE: DRAWING NO: CHECK BY: DATE ISSUED: 03/12/24 Revision 2

These drawing designs are the registered intellectual property of XL Joinery Limited. Any attempt to share this information by copying and / or distribution of these drawings beyond the intended user may be considered a breach of the protected intellectual property design registration and may result in legal action."

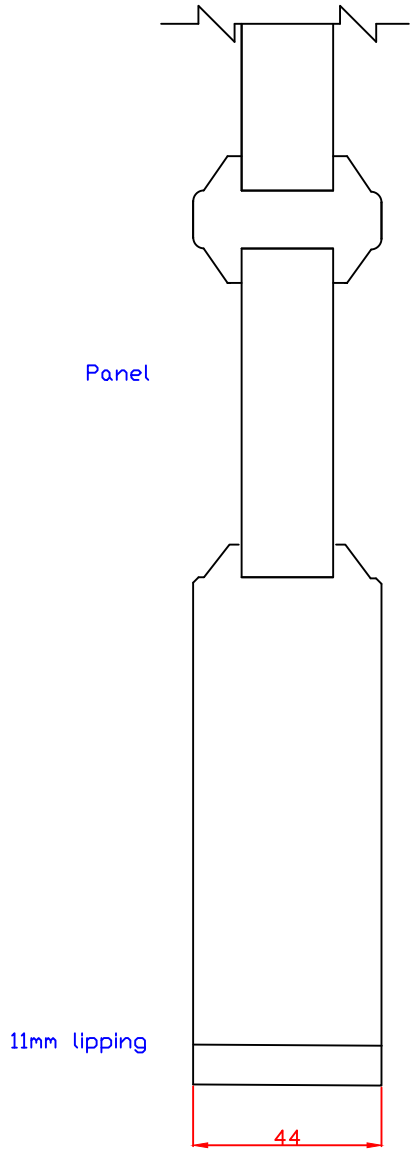

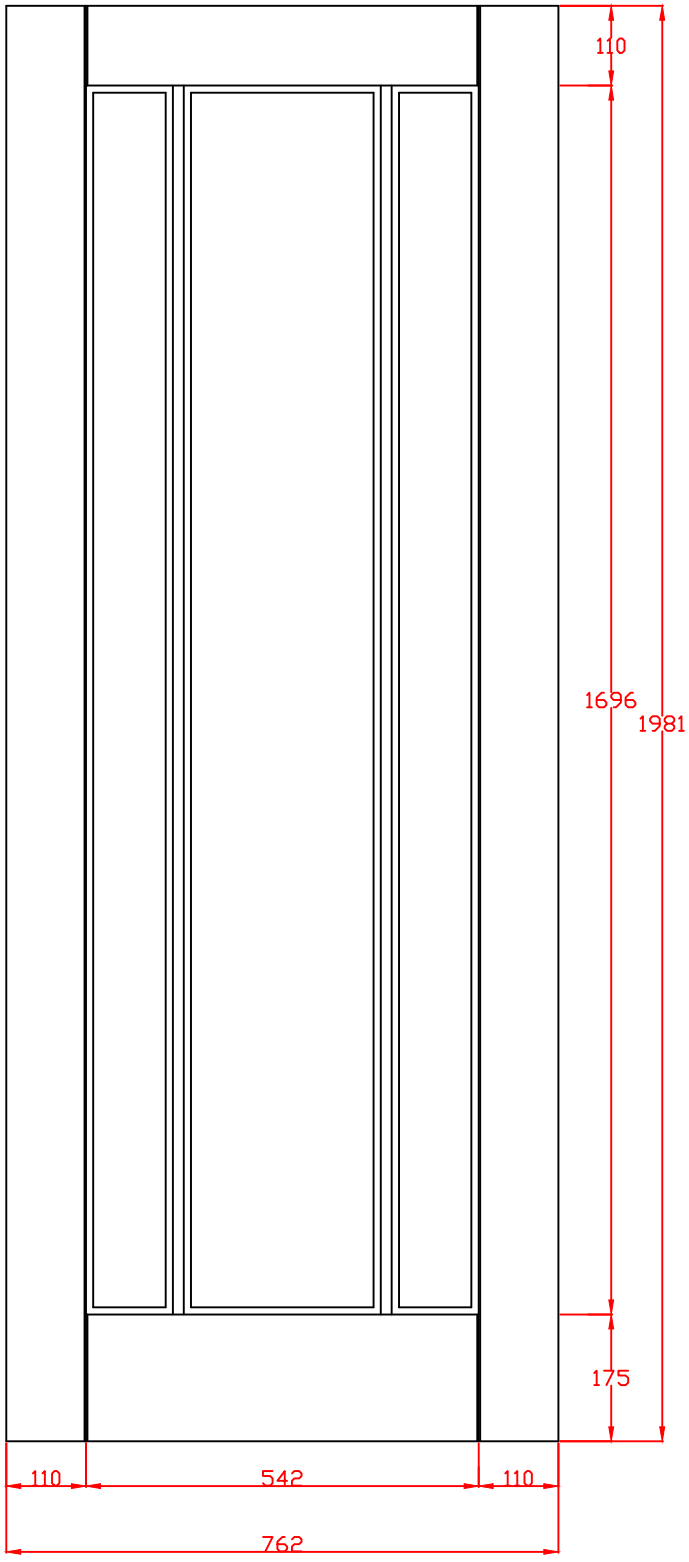

XL Joinery Ltd.
Holden Ing Way, Birstall, West Yorkshire, WF17 9AD
01924 350501 | www.xljoinery.co.uk

ISO 9001 Quality Management Systems CERTIFIED FM518105
ISO 14001 Environmental Management CERTIFIED EMS578330

TITLE	APPROVED BY	REMARKS	DRAWN BY: Sara Tweddle
WPWOR30-FD Internal White Primed Worcester Fire Door 1981 x 762x 44mm			SCALE: DRAWING NO: CHECK BY: DATE ISSUED: 03/12/24 Revision 2

These drawing designs are the registered intellectual property of XL Joinery Limited. Any attempt to share this information by copying and / or distribution of these drawings beyond the intended user may be considered a breach of the protected intellectual property design registration and may result in legal action."

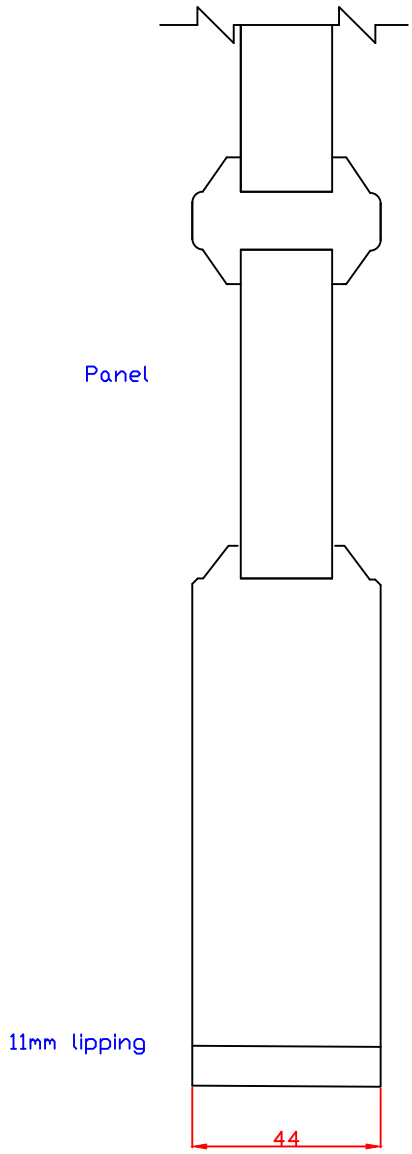

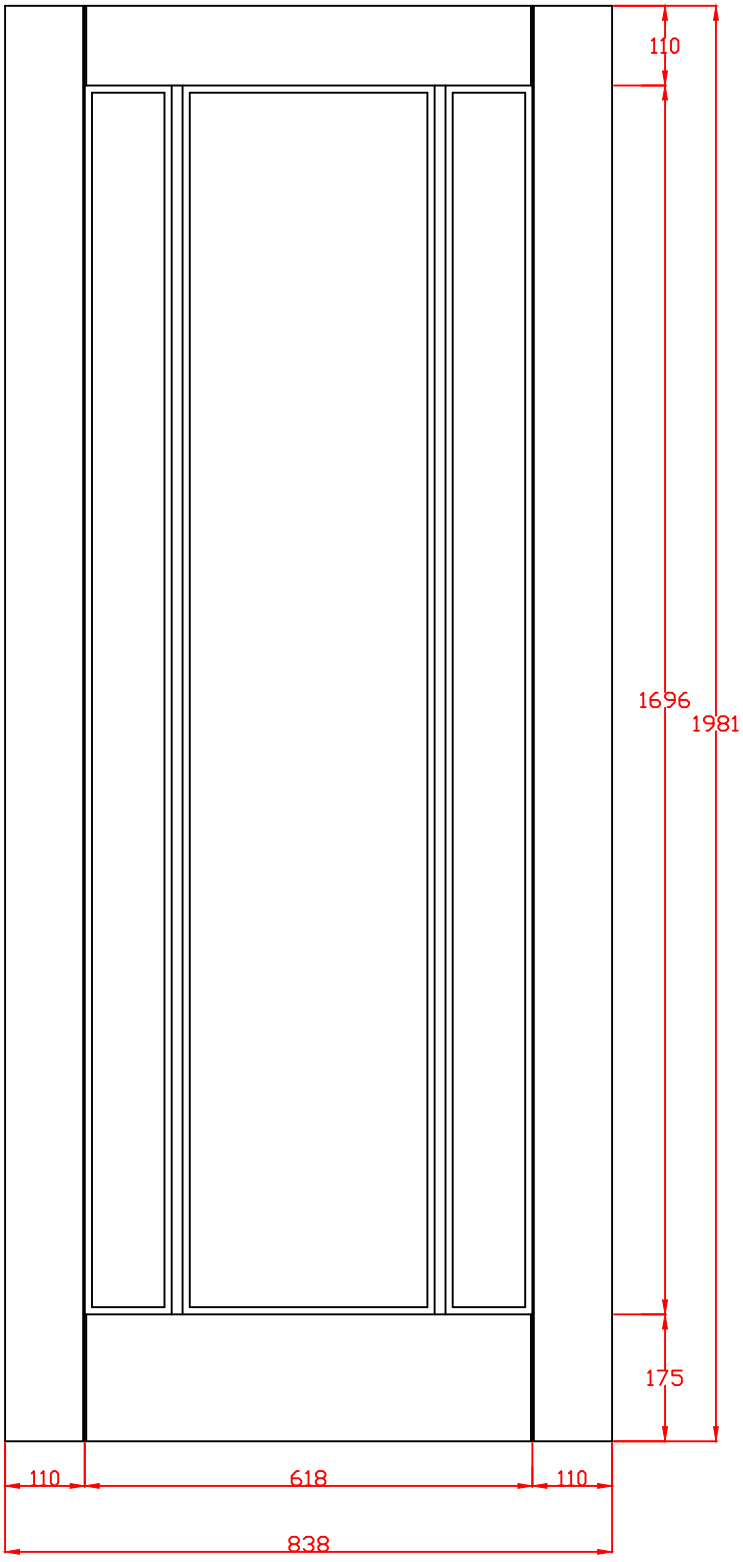

XL Joinery Ltd.
Holden Ing Way, Birstall, West Yorkshire, WF17 9AD
01924 350501 | www.xljoinery.co.uk

ISO 9001 Quality Management Systems CERTIFIED FM518105
ISO 14001 Environmental Management CERTIFIED EMS578330

TITLE	APPROVED BY	REMARKS	DRAWN BY: Sara Tweddle
WPWOR33-FD Internal White Primed Worcester Fire Door 1981 x 838 x 44mm			SCALE: DRAWING NO: CHECK BY: DATE ISSUED: 03/12/24 Revision 2

These drawing designs are the registered intellectual property of XL Joinery Limited. Any attempt to share this information by copying and / or distribution of these drawings beyond the intended user may be considered a breach of the protected intellectual property design registration and may result in legal action."

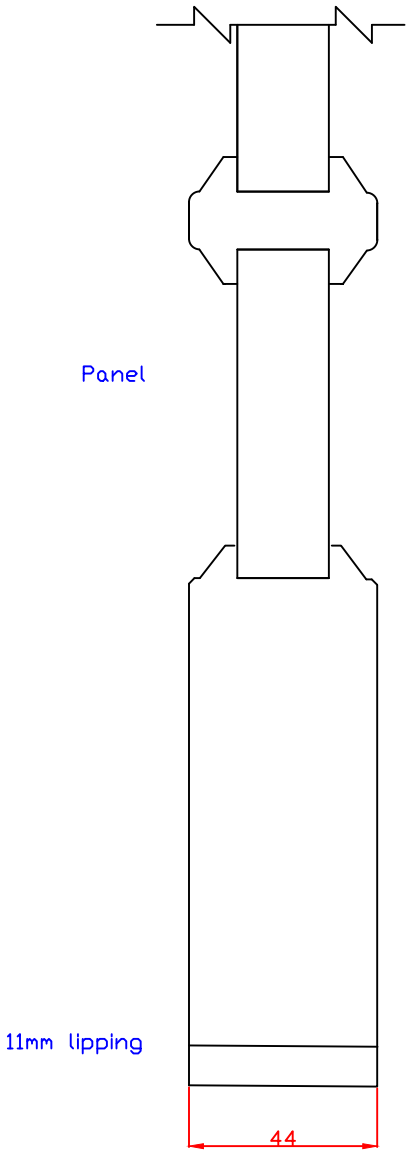

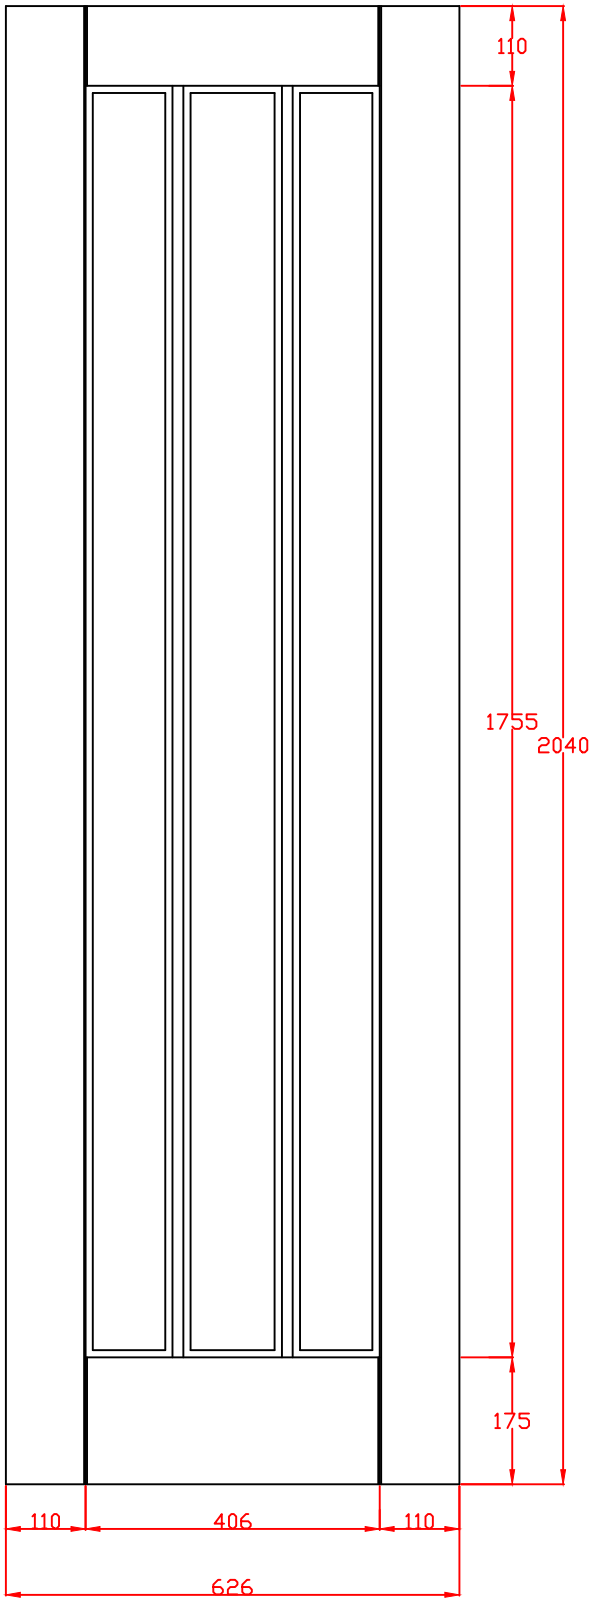

XL Joinery Ltd.
Holden Ing Way, Birstall, West Yorkshire, WF17 9AD
01924 350501 | www.xljoinery.co.uk

ISO 9001 Quality Management Systems CERTIFIED FM518105
ISO 14001 Environmental Management CERTIFIED EMS578330

TITLE	APPROVED BY	REMARKS	DRAWN BY: Sara Tweddle
WPWOR626-FD Internal White Primed Worcester Fire Door 2040 x 626 x 44mm			SCALE: DRAWING NO: CHECK BY: DATE ISSUED: 03/12/24 Revision 2

These drawing designs are the registered intellectual property of XL Joinery Limited. Any attempt to share this information by copying and / or distribution of these drawings beyond the intended user may be considered a breach of the protected intellectual property design registration and may result in legal action."

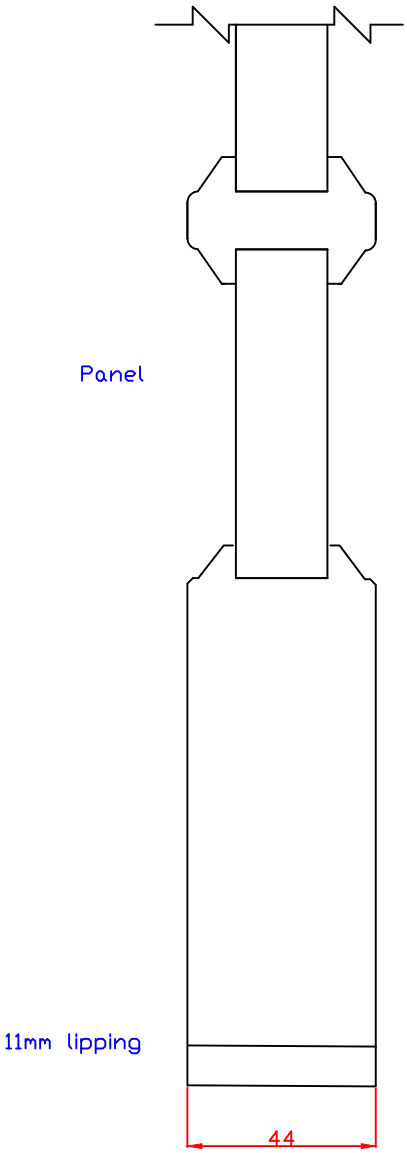

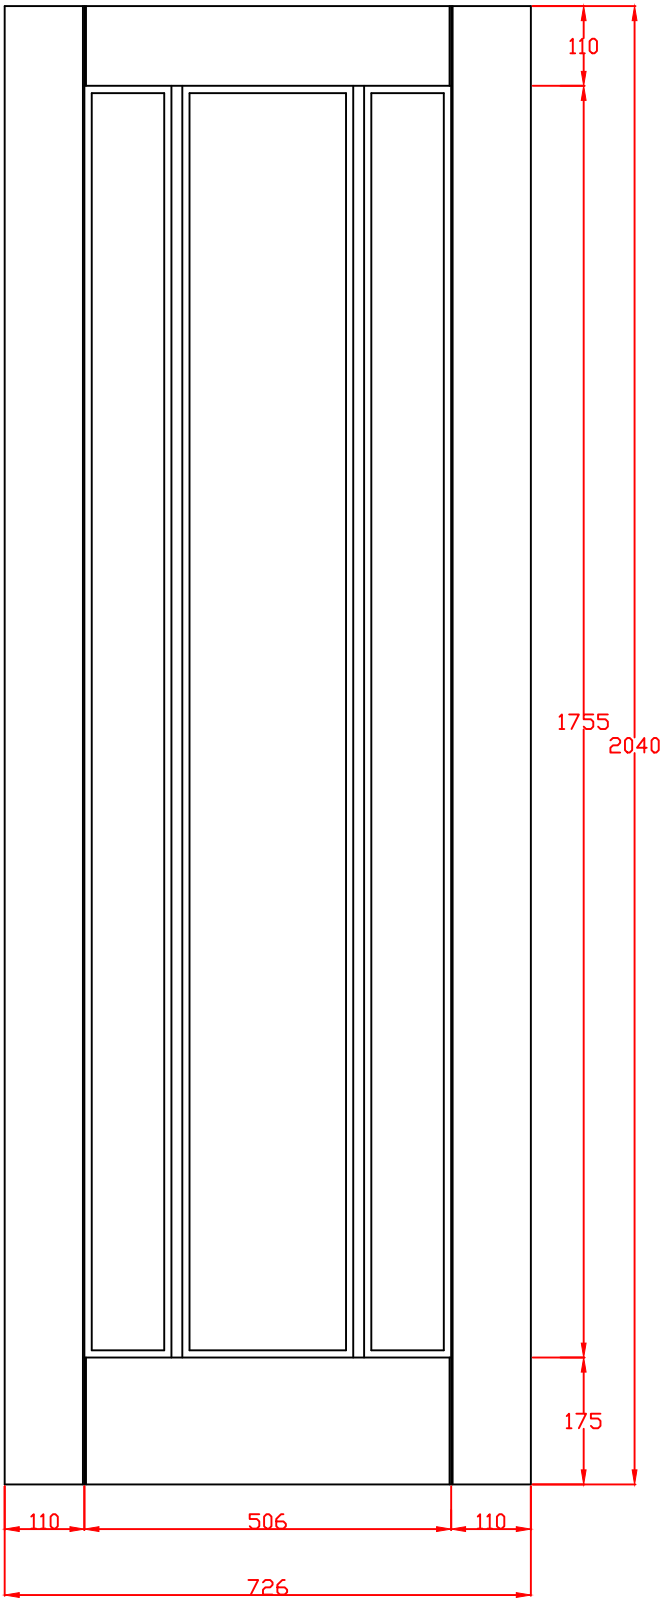

XL Joinery Ltd.
Holden Ing Way, Birstall, West Yorkshire, WF17 9AD
01924 350501 | www.xljoinery.co.uk

ISO 9001 Quality Management Systems CERTIFIED FM518105
ISO 14001 Environmental Management CERTIFIED EMS578330

TITLE	APPROVED BY	REMARKS	DRAWN BY: Sara Tweddle
WPWOR726-FD Internal White Primed Worcester Fire Door 2040 x 726 x 44mm			SCALE: DRAWING NO: CHECK BY: DATE ISSUED: 03/12/24 Revision 2

These drawing designs are the registered intellectual property of XL Joinery Limited. Any attempt to share this information by copying and / or distribution of these drawings beyond the intended user may be considered a breach of the protected intellectual property design registration and may result in legal action."

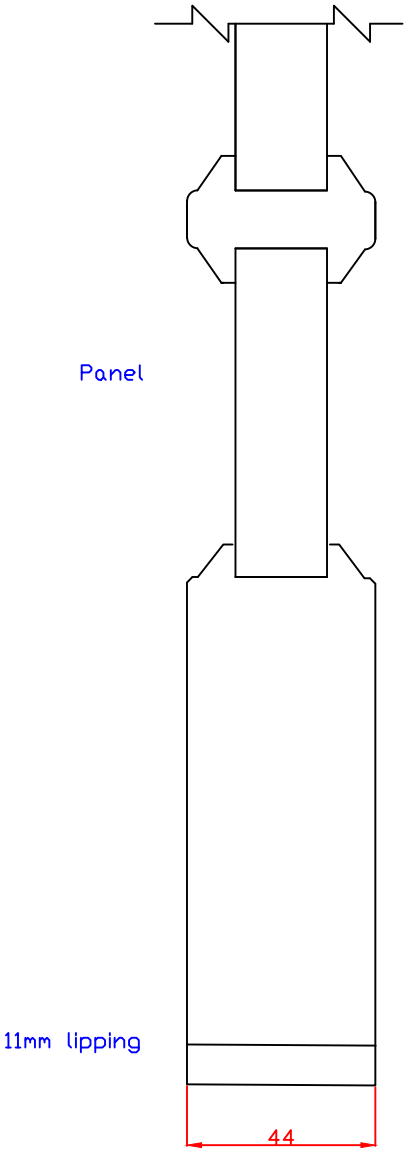

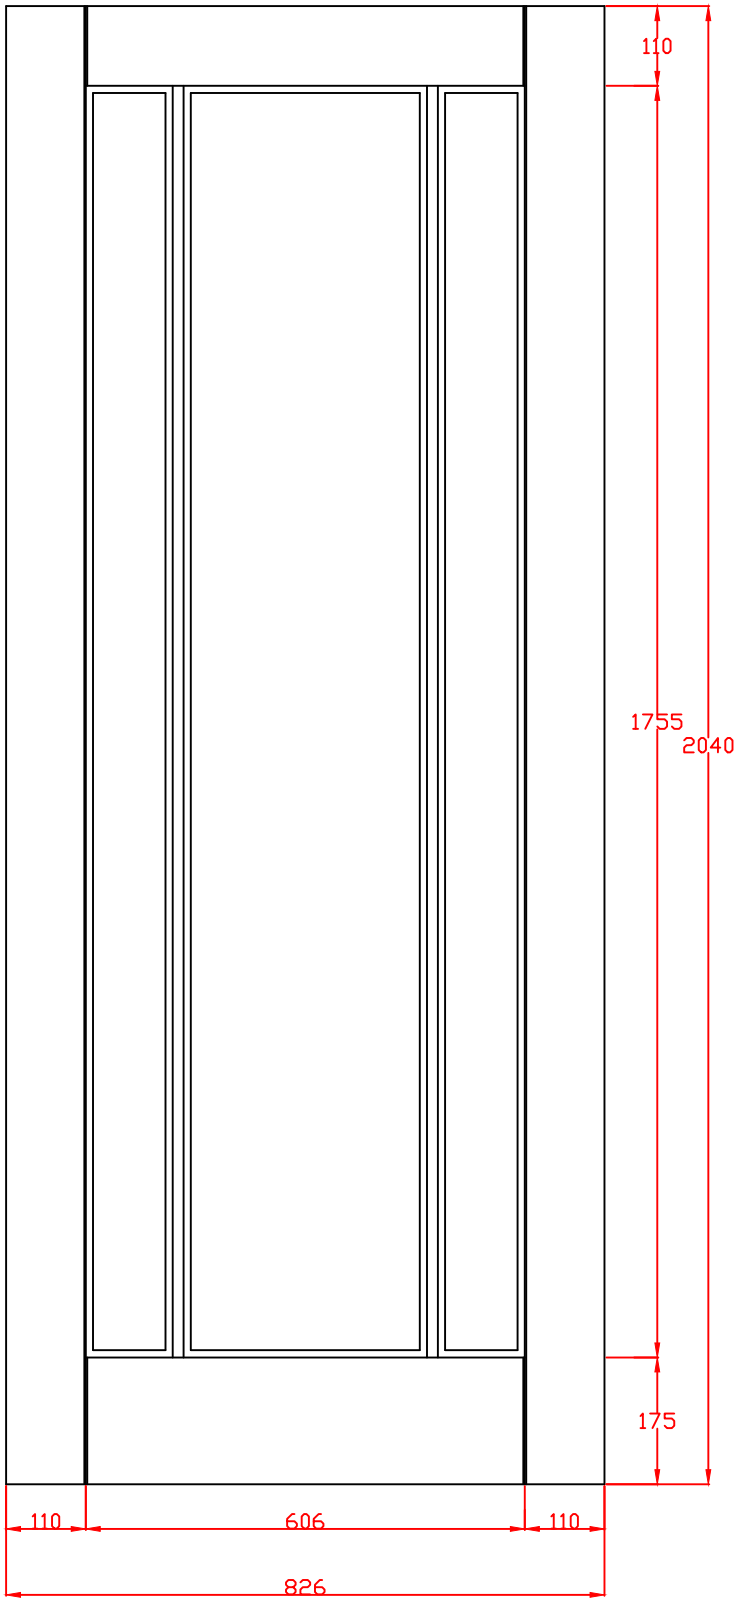

XL Joinery Ltd.
Holden Ing Way, Birstall, West Yorkshire, WF17 9AD
01924 350501 | www.xljoinery.co.uk

ISO 9001 Quality Management Systems CERTIFIED FM518105
ISO 14001 Environmental Management CERTIFIED EMS578330

TITLE	APPROVED BY	REMARKS	DRAWN BY: Sara Tweddle
WPWOR826-FD Internal White Primed Worcester Fire Door 2040 x 826 x 44mm			SCALE: DRAWING NO: CHECK BY: DATE ISSUED: 03/12/24 Revision 2

These drawing designs are the registered intellectual property of XL Joinery Limited. Any attempt to share this information by copying and / or distribution of these drawings beyond the intended user may be considered a breach of the protected intellectual property design registration and may result in legal action."

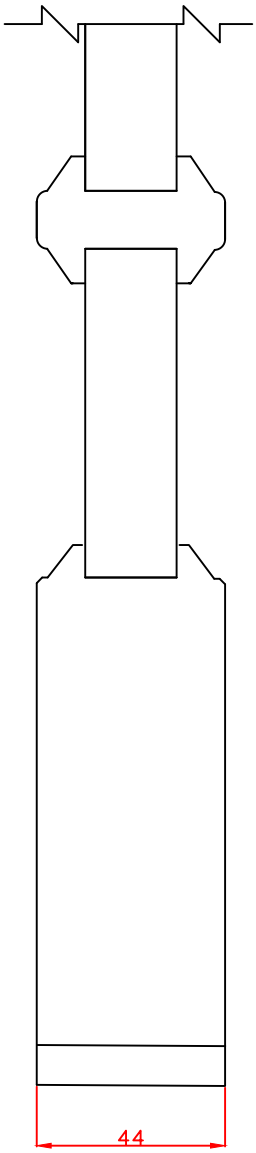

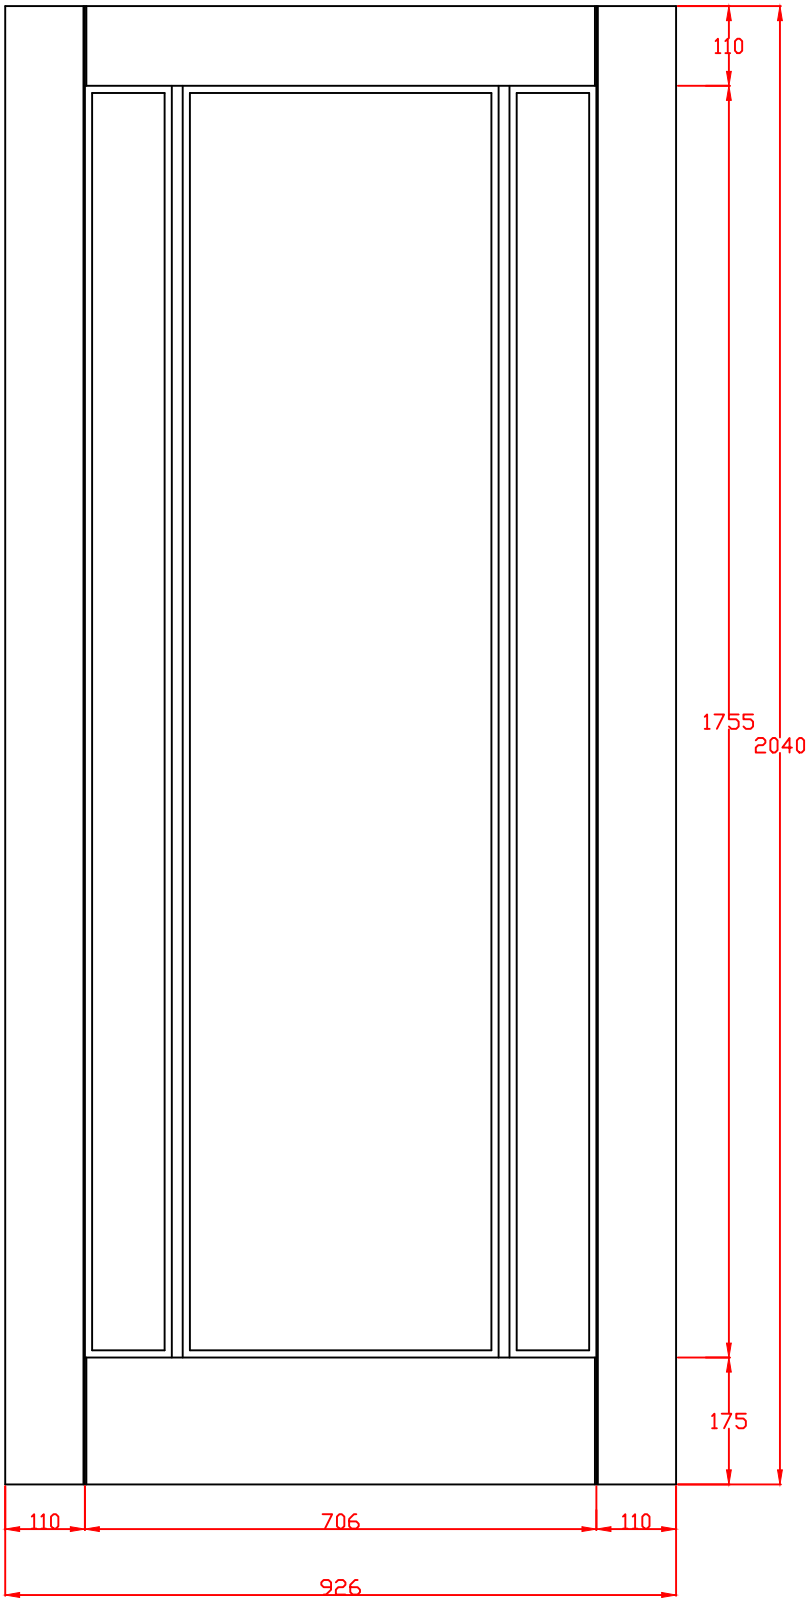

TITLE	APPROVED BY	REMARKS	DRAWN BY: Sara Tweddle
WPWOR926-FD Internal White Primed Worcester Fire Door 2040 x 926 x 44mm			SCALE: DRAWING NO: CHECK BY: DATE ISSUED: 03/12/24 Revision 2

XL Joinery Ltd.
Holden Ing Way, Birstall, West Yorkshire, WF17 9AD
01924 350501 | www.xljoinery.co.uk

bsi FM518105 EMS578330
ISO 9001 Quality Management Systems CERTIFIED
ISO 14001 Environmental Management CERTIFIED