Technical drawings

INTOVER-FD

Unfinished Oak Verona
Fire Door

These technical drawings and all their content are the intellectual property of XL Joinery Ltd.

These drawing designs are the registered intellectual property of XL Joinery Limited. Any attempt to share this information by copying and / or distribution of these drawings beyond the intended user may be considered a breach of the protected intellectual property design registration and may result in legal action."

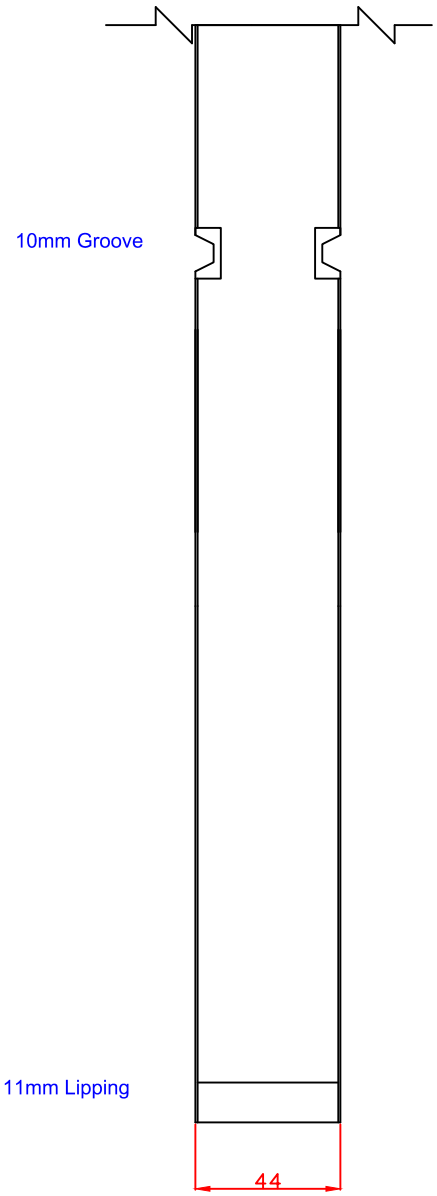

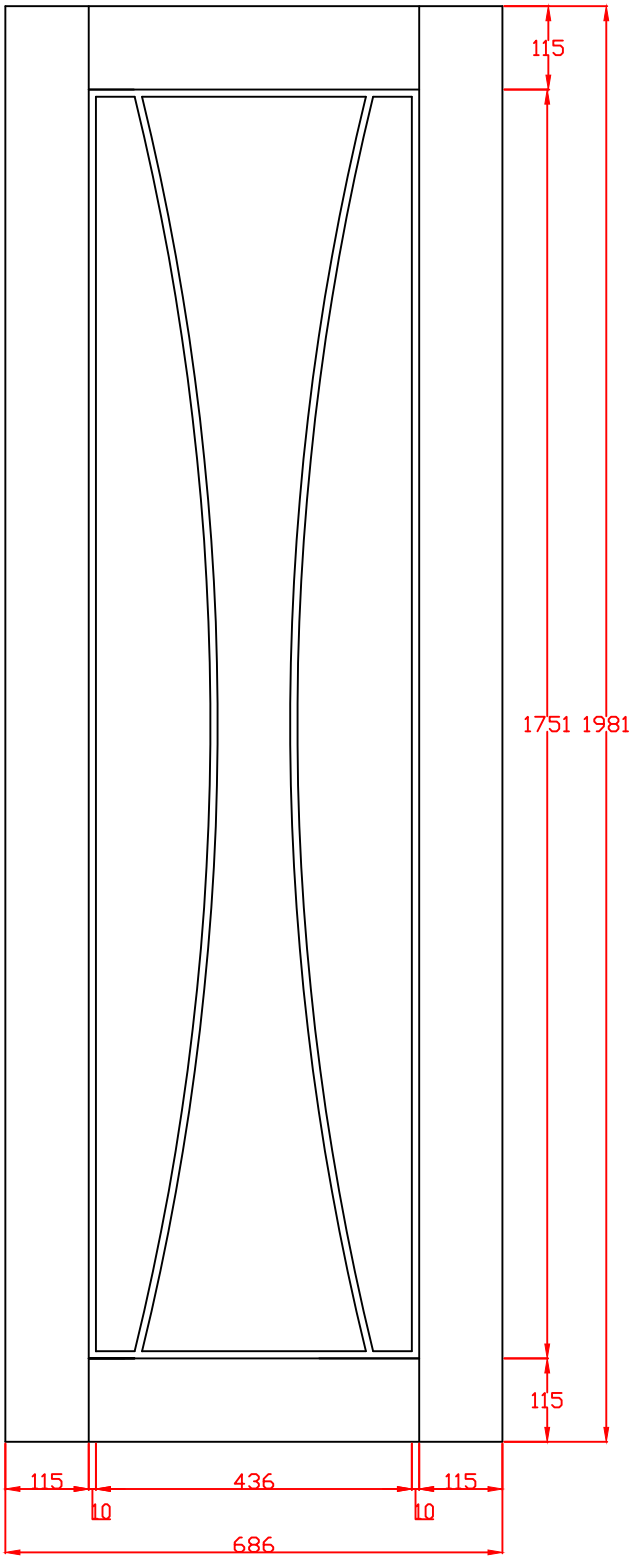

XL Joinery Ltd.
Holden Ing Way, Birstall, West Yorkshire, WF17 9AD
01924 350501 | www.xljoinery.co.uk

ISO 9001 Quality Management Systems CERTIFIED FM518105
ISO 14001 Environmental Management CERTIFIED EMS578330

TITLE	APPROVED BY	REMARKS	DRAWN BY: Sara Tweddle
INTOVER27-FD Internal Oak Verona Fire Door 1981 x 686 x 44mm			SCALE: DRAWING NO: CHECK BY: DATE ISSUED: 19/11/24 Revision 2

These drawing designs are the registered intellectual property of XL Joinery Limited. Any attempt to share this information by copying and / or distribution of these drawings beyond the intended user may be considered a breach of the protected intellectual property design registration and may result in legal action."

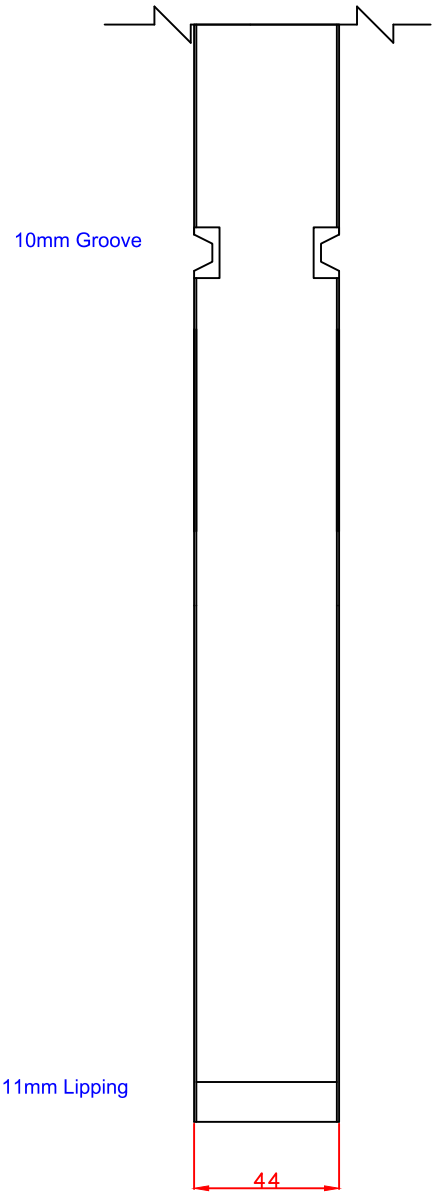

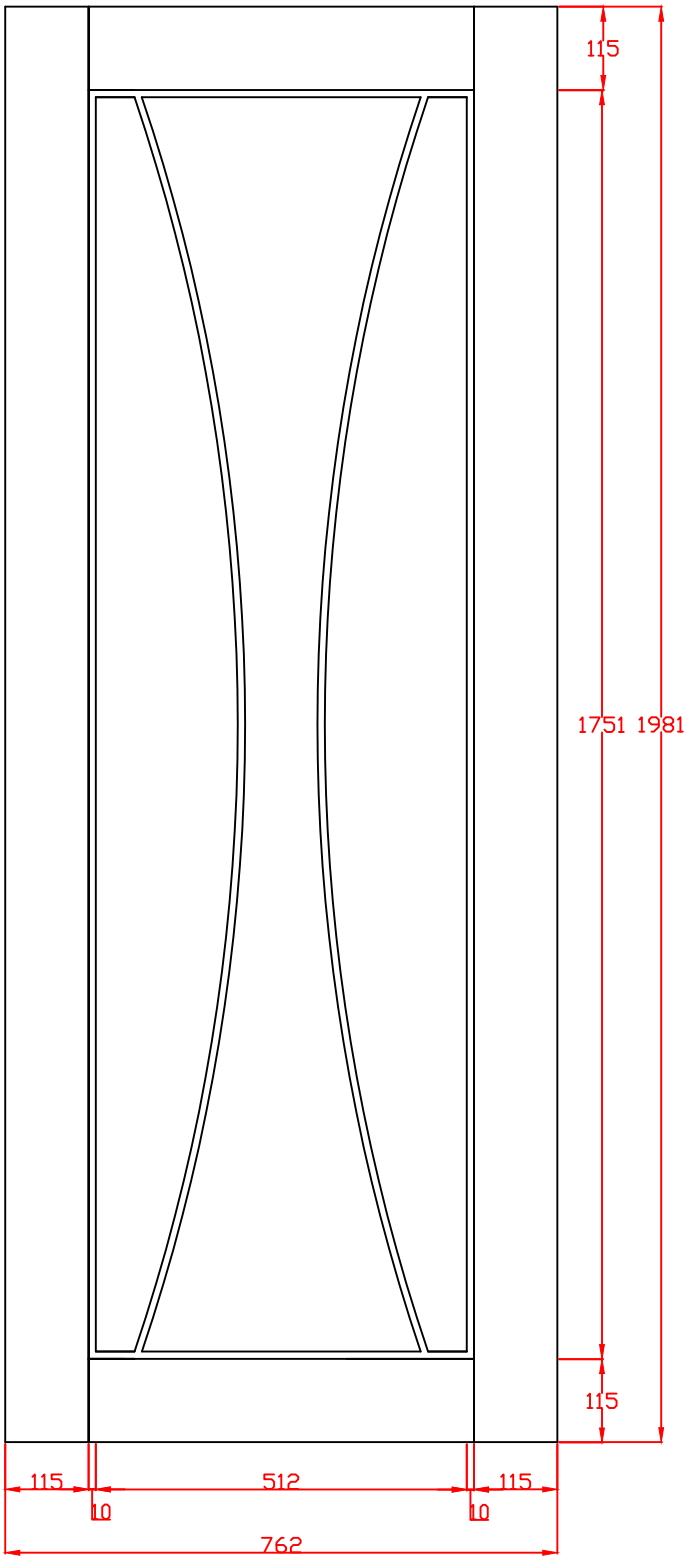

XL Joinery Ltd.
Holden Ing Way, Birstall, West Yorkshire, WF17 9AD
01924 350501 | www.xljoinery.co.uk

ISO 9001 Quality Management Systems CERTIFIED FM518105
ISO 14001 Environmental Management CERTIFIED EMS578330

TITLE	APPROVED BY	REMARKS	DRAWN BY: Sara Tweddle
INTOVER30-FD Internal Oak Verona Fire Door 1981 x 762 x 44mm			SCALE: DRAWING NO: CHECK BY: DATE ISSUED: 19/11/24 Revision 2

These drawing designs are the registered intellectual property of XL Joinery Limited. Any attempt to share this information by copying and / or distribution of these drawings beyond the intended user may be considered a breach of the protected intellectual property design registration and may result in legal action."

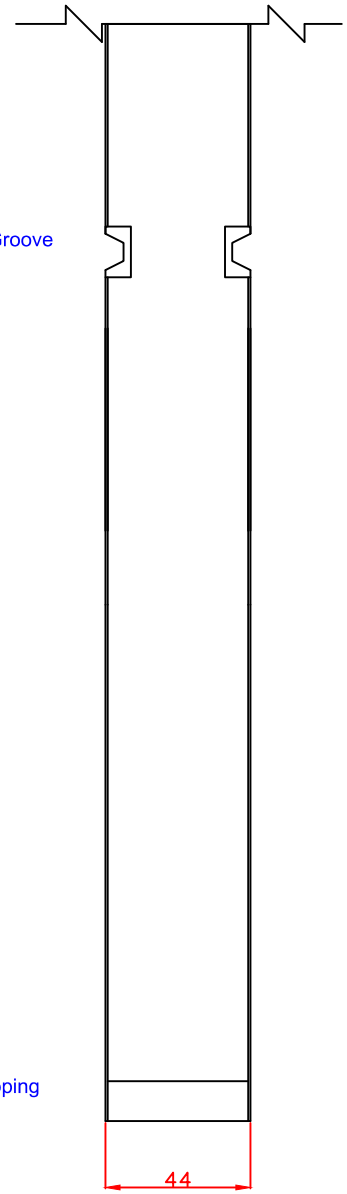

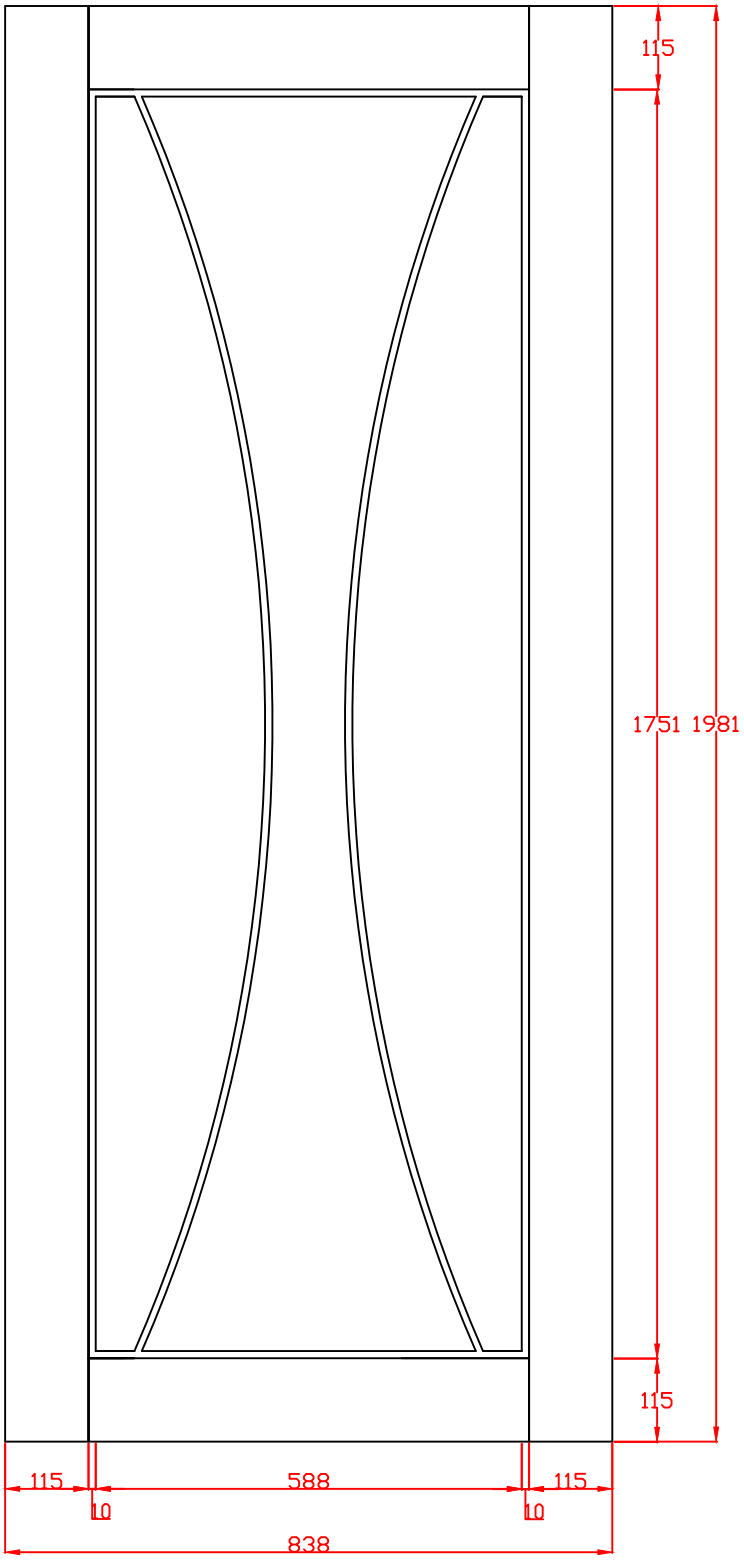

XL Joinery Ltd.
Holden Ing Way, Birstall, West Yorkshire, WF17 9AD
01924 350501 | www.xljoinery.co.uk

ISO 9001 Quality Management Systems CERTIFIED FM518105
ISO 14001 Environmental Management CERTIFIED EMS578330

TITLE	APPROVED BY	REMARKS	DRAWN BY: Sara Tweddle
INTOVER33-FD Internal Oak Verona Fire Door 1981 x 838 x 44mm			SCALE: DRAWING NO: CHECK BY: DATE ISSUED: 19/11/24 Revision 2

These drawing designs are the registered intellectual property of XL Joinery Limited. Any attempt to share this information by copying and / or distribution of these drawings beyond the intended user may be considered a breach of the protected intellectual property design registration and may result in legal action."

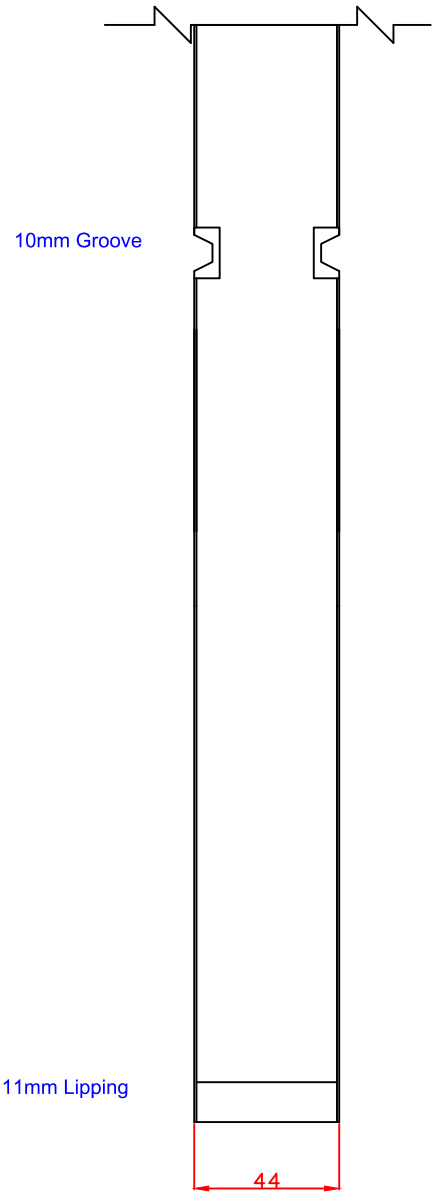

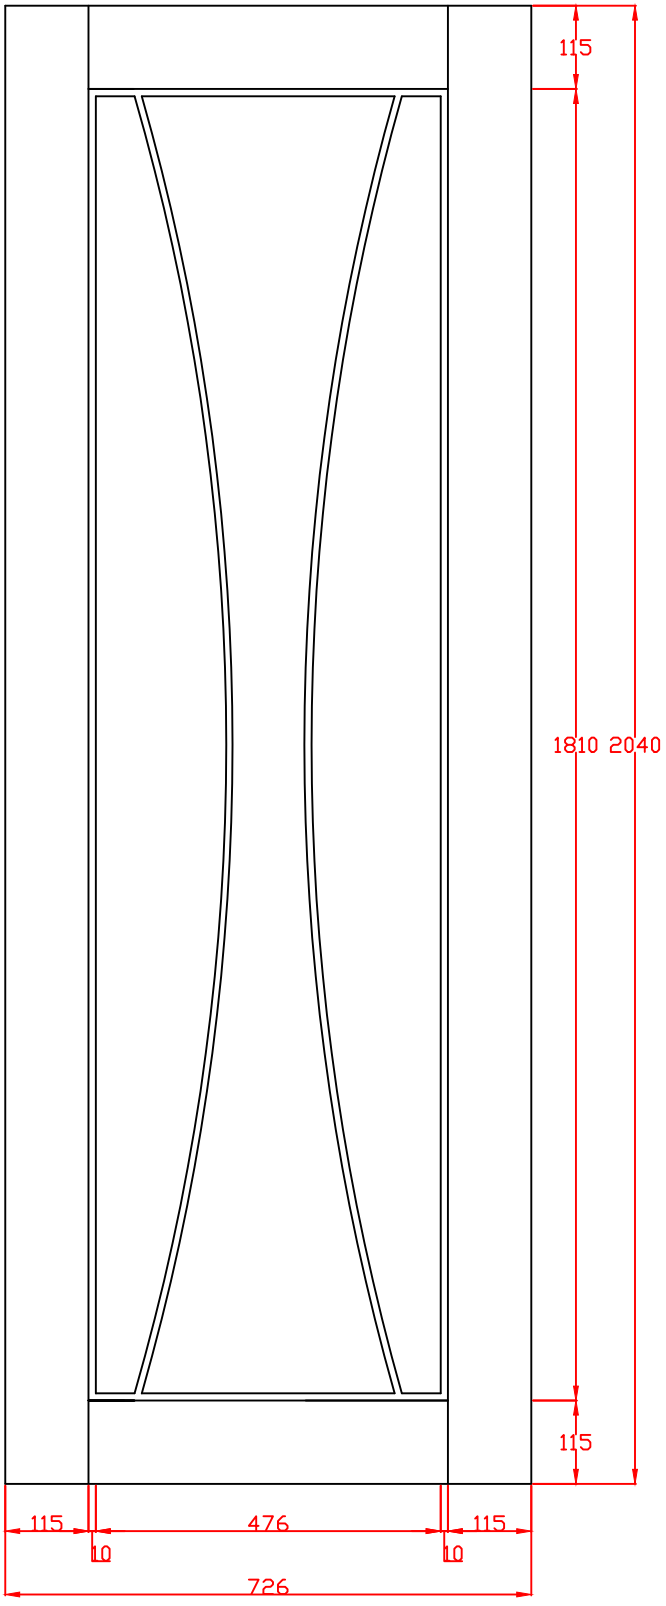

TITLE	APPROVED BY	REMARKS	DRAWN BY: Sara Tweddle
INTOVER726-FD Internal Oak Verona Fire Door 2040 x 726 x 44mm			SCALE: DRAWING NO: CHECK BY: DATE ISSUED: 19/11/24 Revision 2

XL Joinery Ltd.
Holden Ing Way, Birstall, West Yorkshire, WF17 9AD
01924 350501 | www.xljoinery.co.uk

bsi ISO 9001 Quality Management Systems CERTIFIED FM518105 ISO 14001 Environmental Management CERTIFIED EMS578330

These drawing designs are the registered intellectual property of XL Joinery Limited. Any attempt to share this information by copying and / or distribution of these drawings beyond the intended user may be considered a breach of the protected intellectual property design registration and may result in legal action."

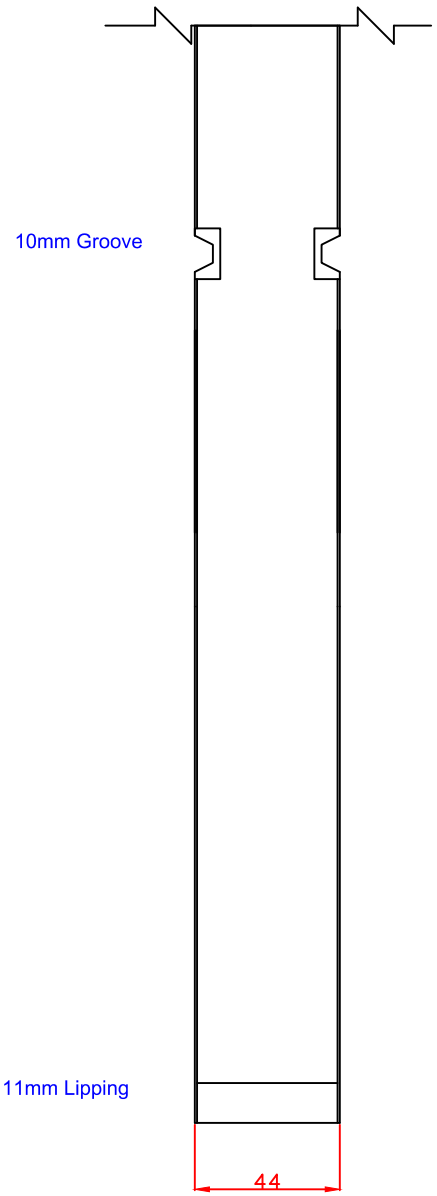

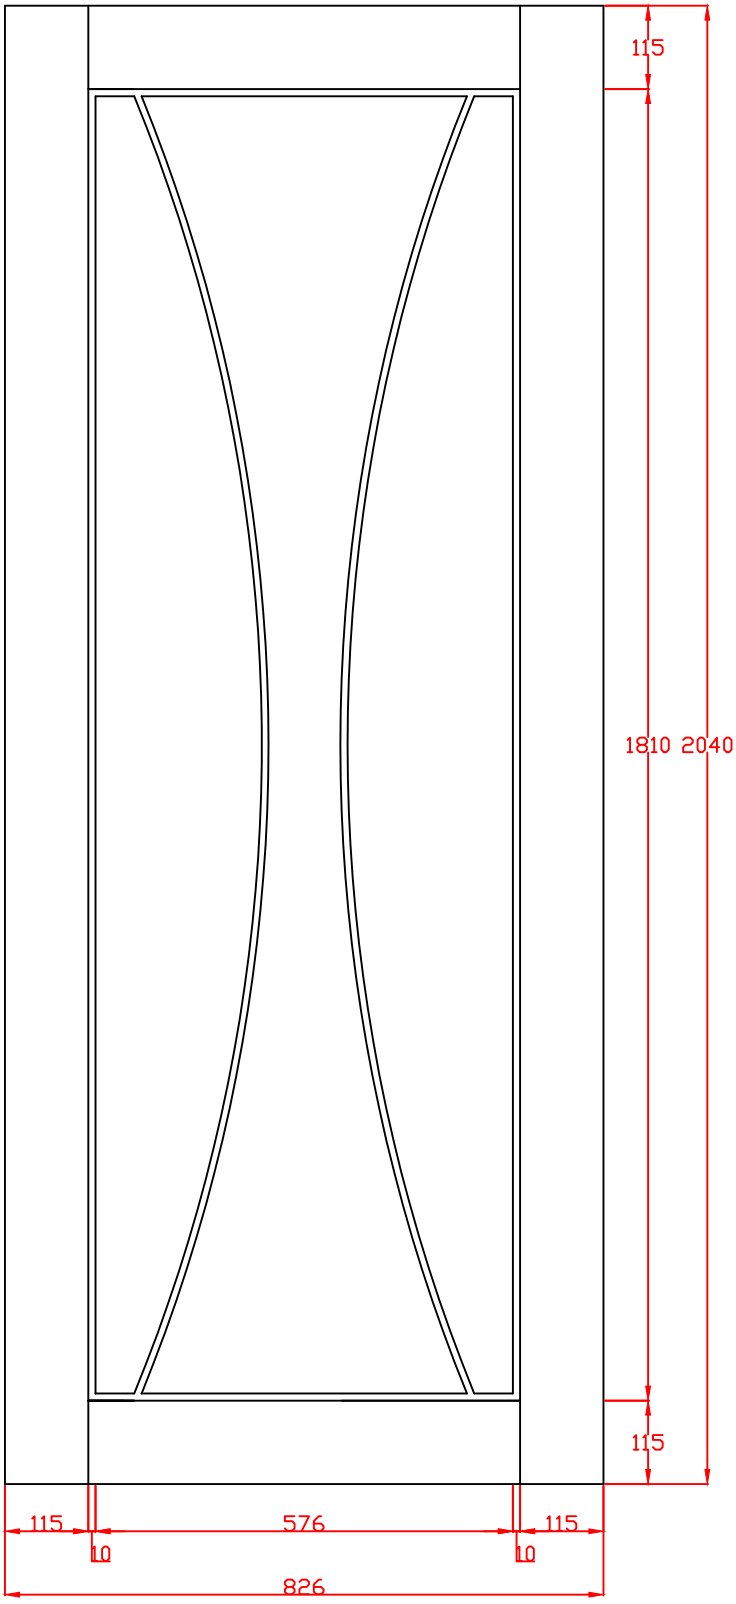

XL Joinery Ltd.
Holden Ing Way, Birstall, West Yorkshire, WF17 9AD
01924 350501 | www.xljoinery.co.uk

ISO 9001 Quality Management Systems CERTIFIED FM518105
ISO 14001 Environmental Management CERTIFIED EMS578330

TITLE	APPROVED BY	REMARKS	DRAWN BY: Sara Tweddle
INTOVER826-FD Internal Oak Verona Fire Door 2040 x 826 x 44mm			SCALE: DRAWING NO: CHECK BY: DATE ISSUED: 19/11/24 Revision 2

These drawing designs are the registered intellectual property of XL Joinery Limited. Any attempt to share this information by copying and / or distribution of these drawings beyond the intended user may be considered a breach of the protected intellectual property design registration and may result in legal action."

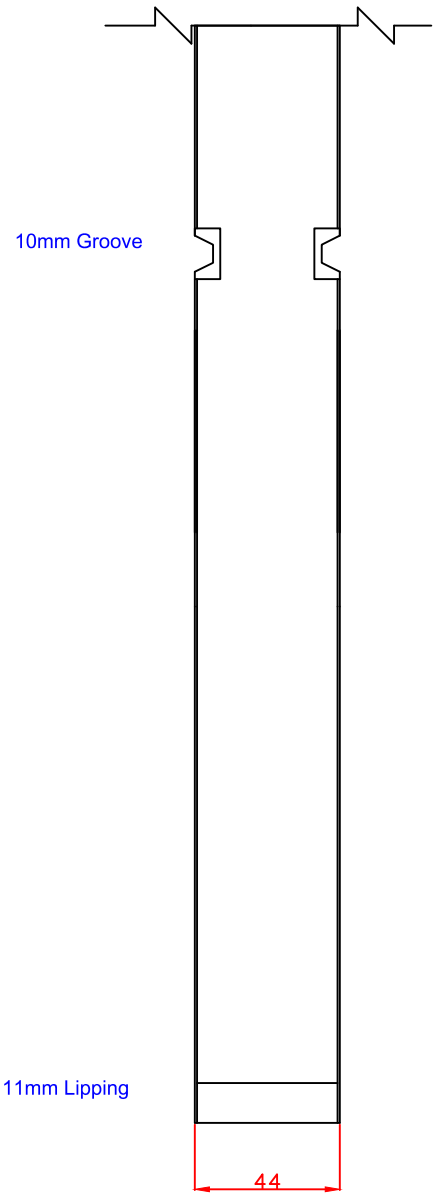

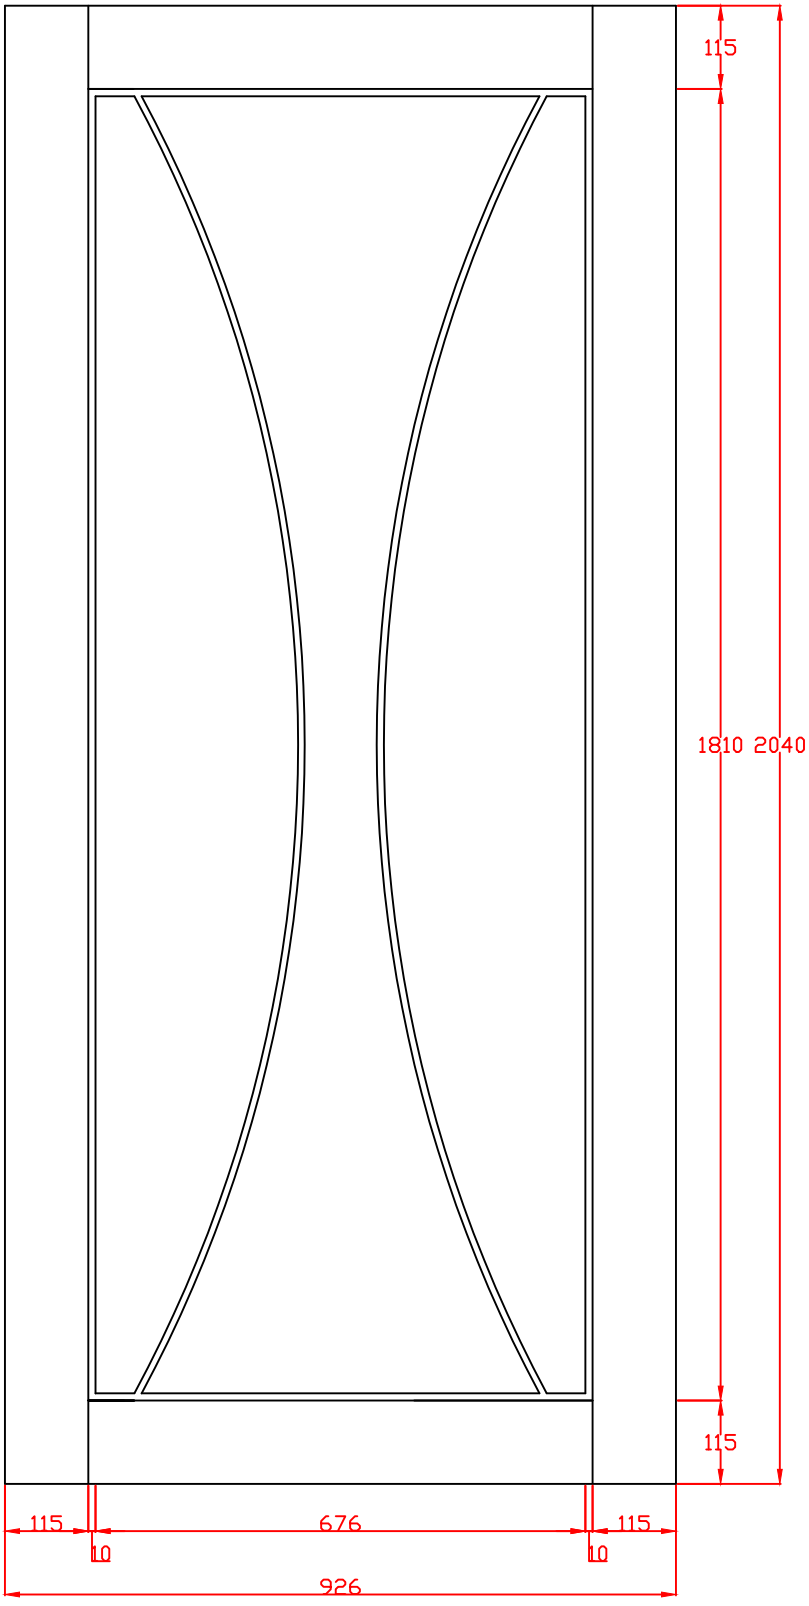

TITLE	APPROVED BY	REMARKS	DRAWN BY: Sara Tweddle
INTOVER926-FD Internal Oak Verona Fire Door 2040 x 926 x 44mm			SCALE: DRAWING NO: CHECK BY: DATE ISSUED: 19/11/24 Revision 2

XL Joinery Ltd.
Holden Ing Way, Birstall, West Yorkshire, WF17 9AD
01924 350501 | www.xljoinery.co.uk

bsi ISO 9001 Quality Management Systems CERTIFIED FM518105 ISO 14001 Environmental Management CERTIFIED EMS578330